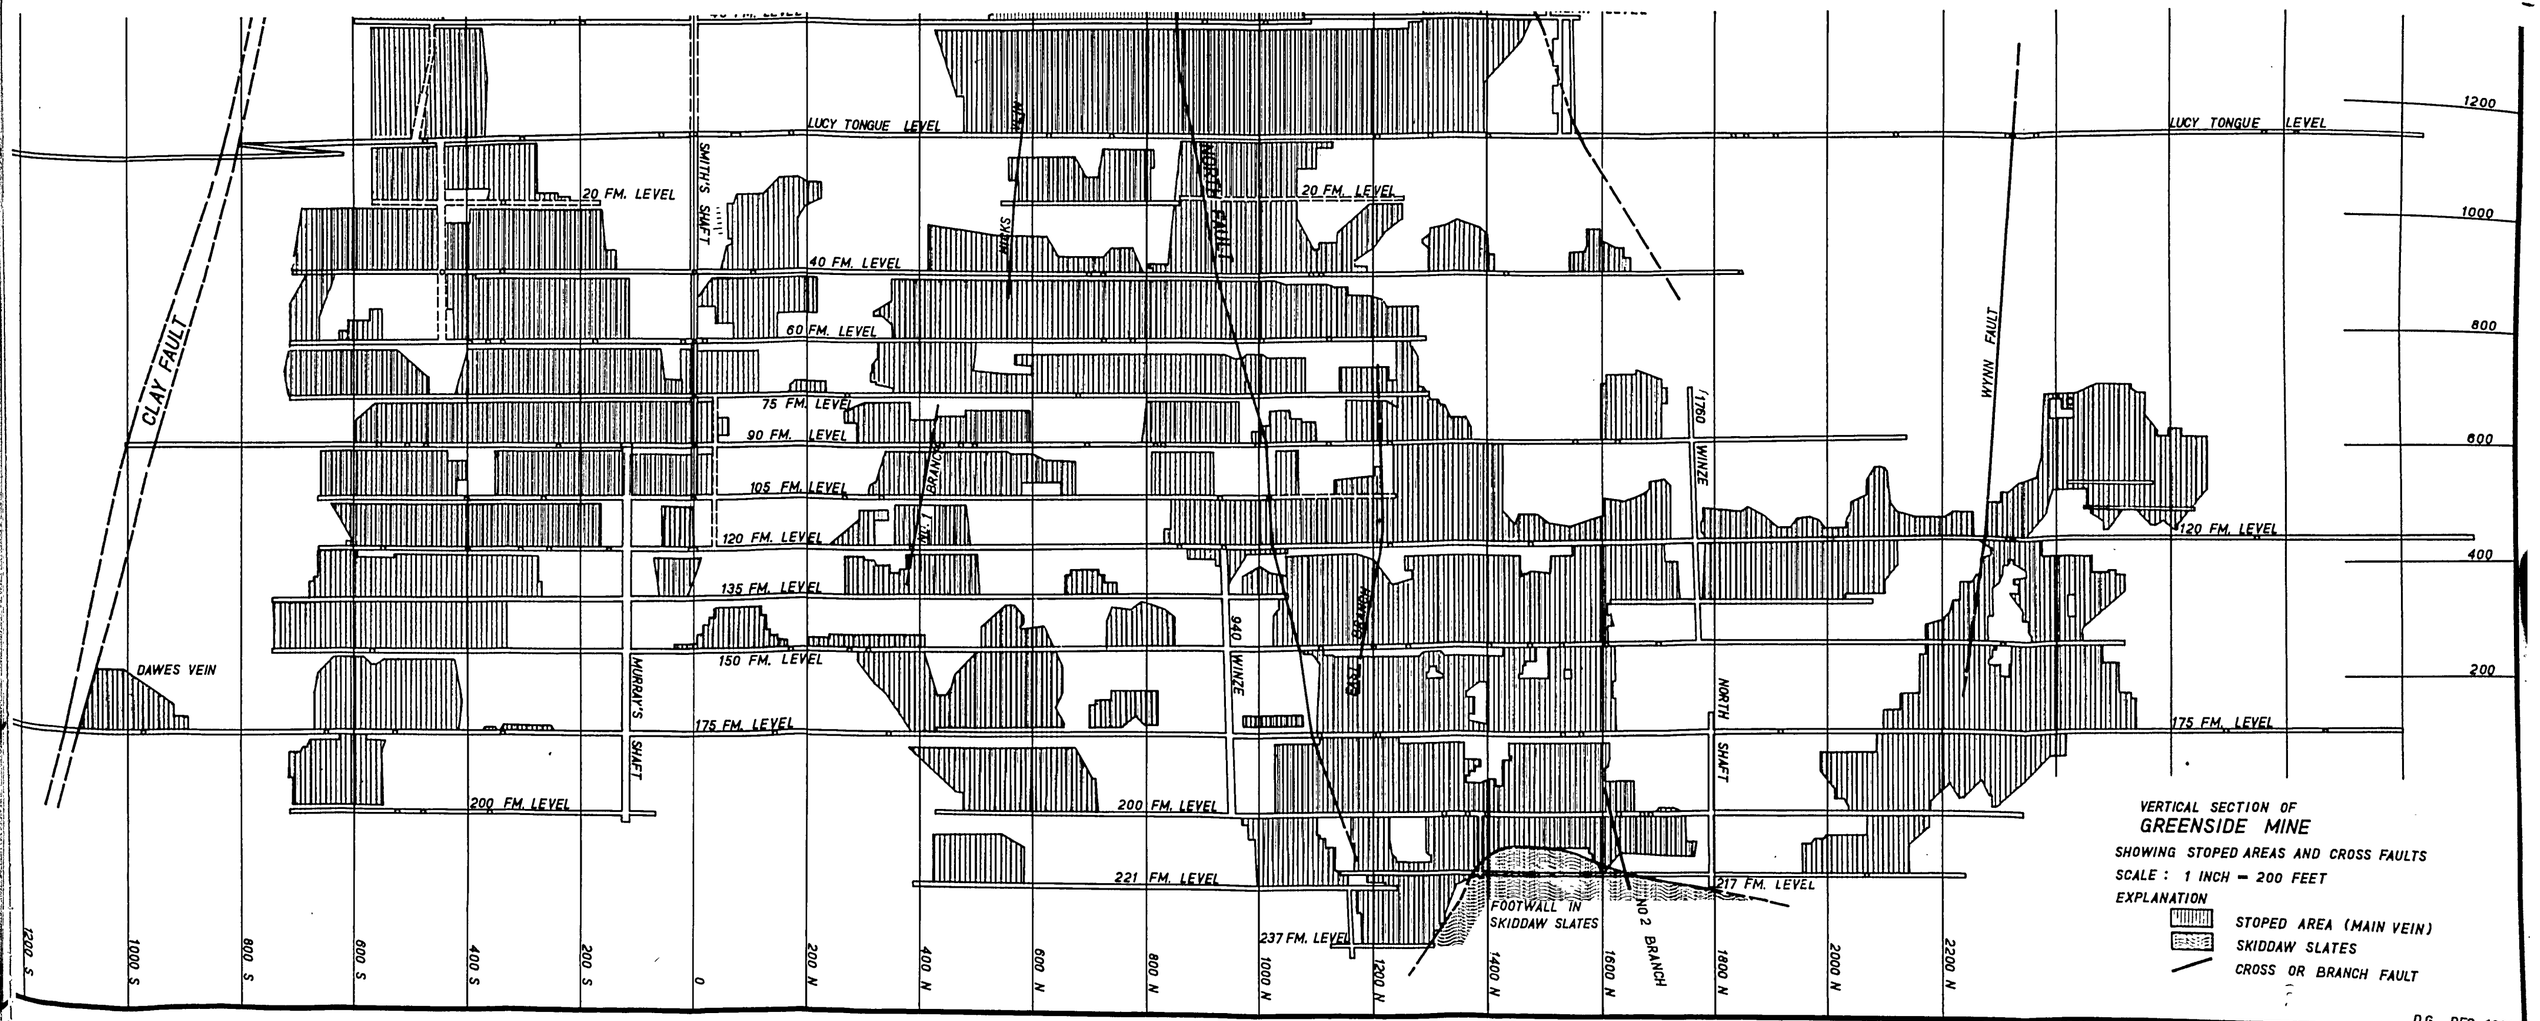

VERTICAL SECTION OF
GREENSIDE MINE

SHOWING STOPED AREAS AND CROSS FAULTS

SCALE : 1 INCH = 200 FEET

EXPLANATION

- STOPED AREA (MAIN VEIN)
- SKIDDAW SLATES
- CROSS OR BRANCH FAULT

D.G. DEC. 1961.

SECTION 1